


① OPTION 1 - 1ST FLOOR PLAN
1/4" = 1'-0"

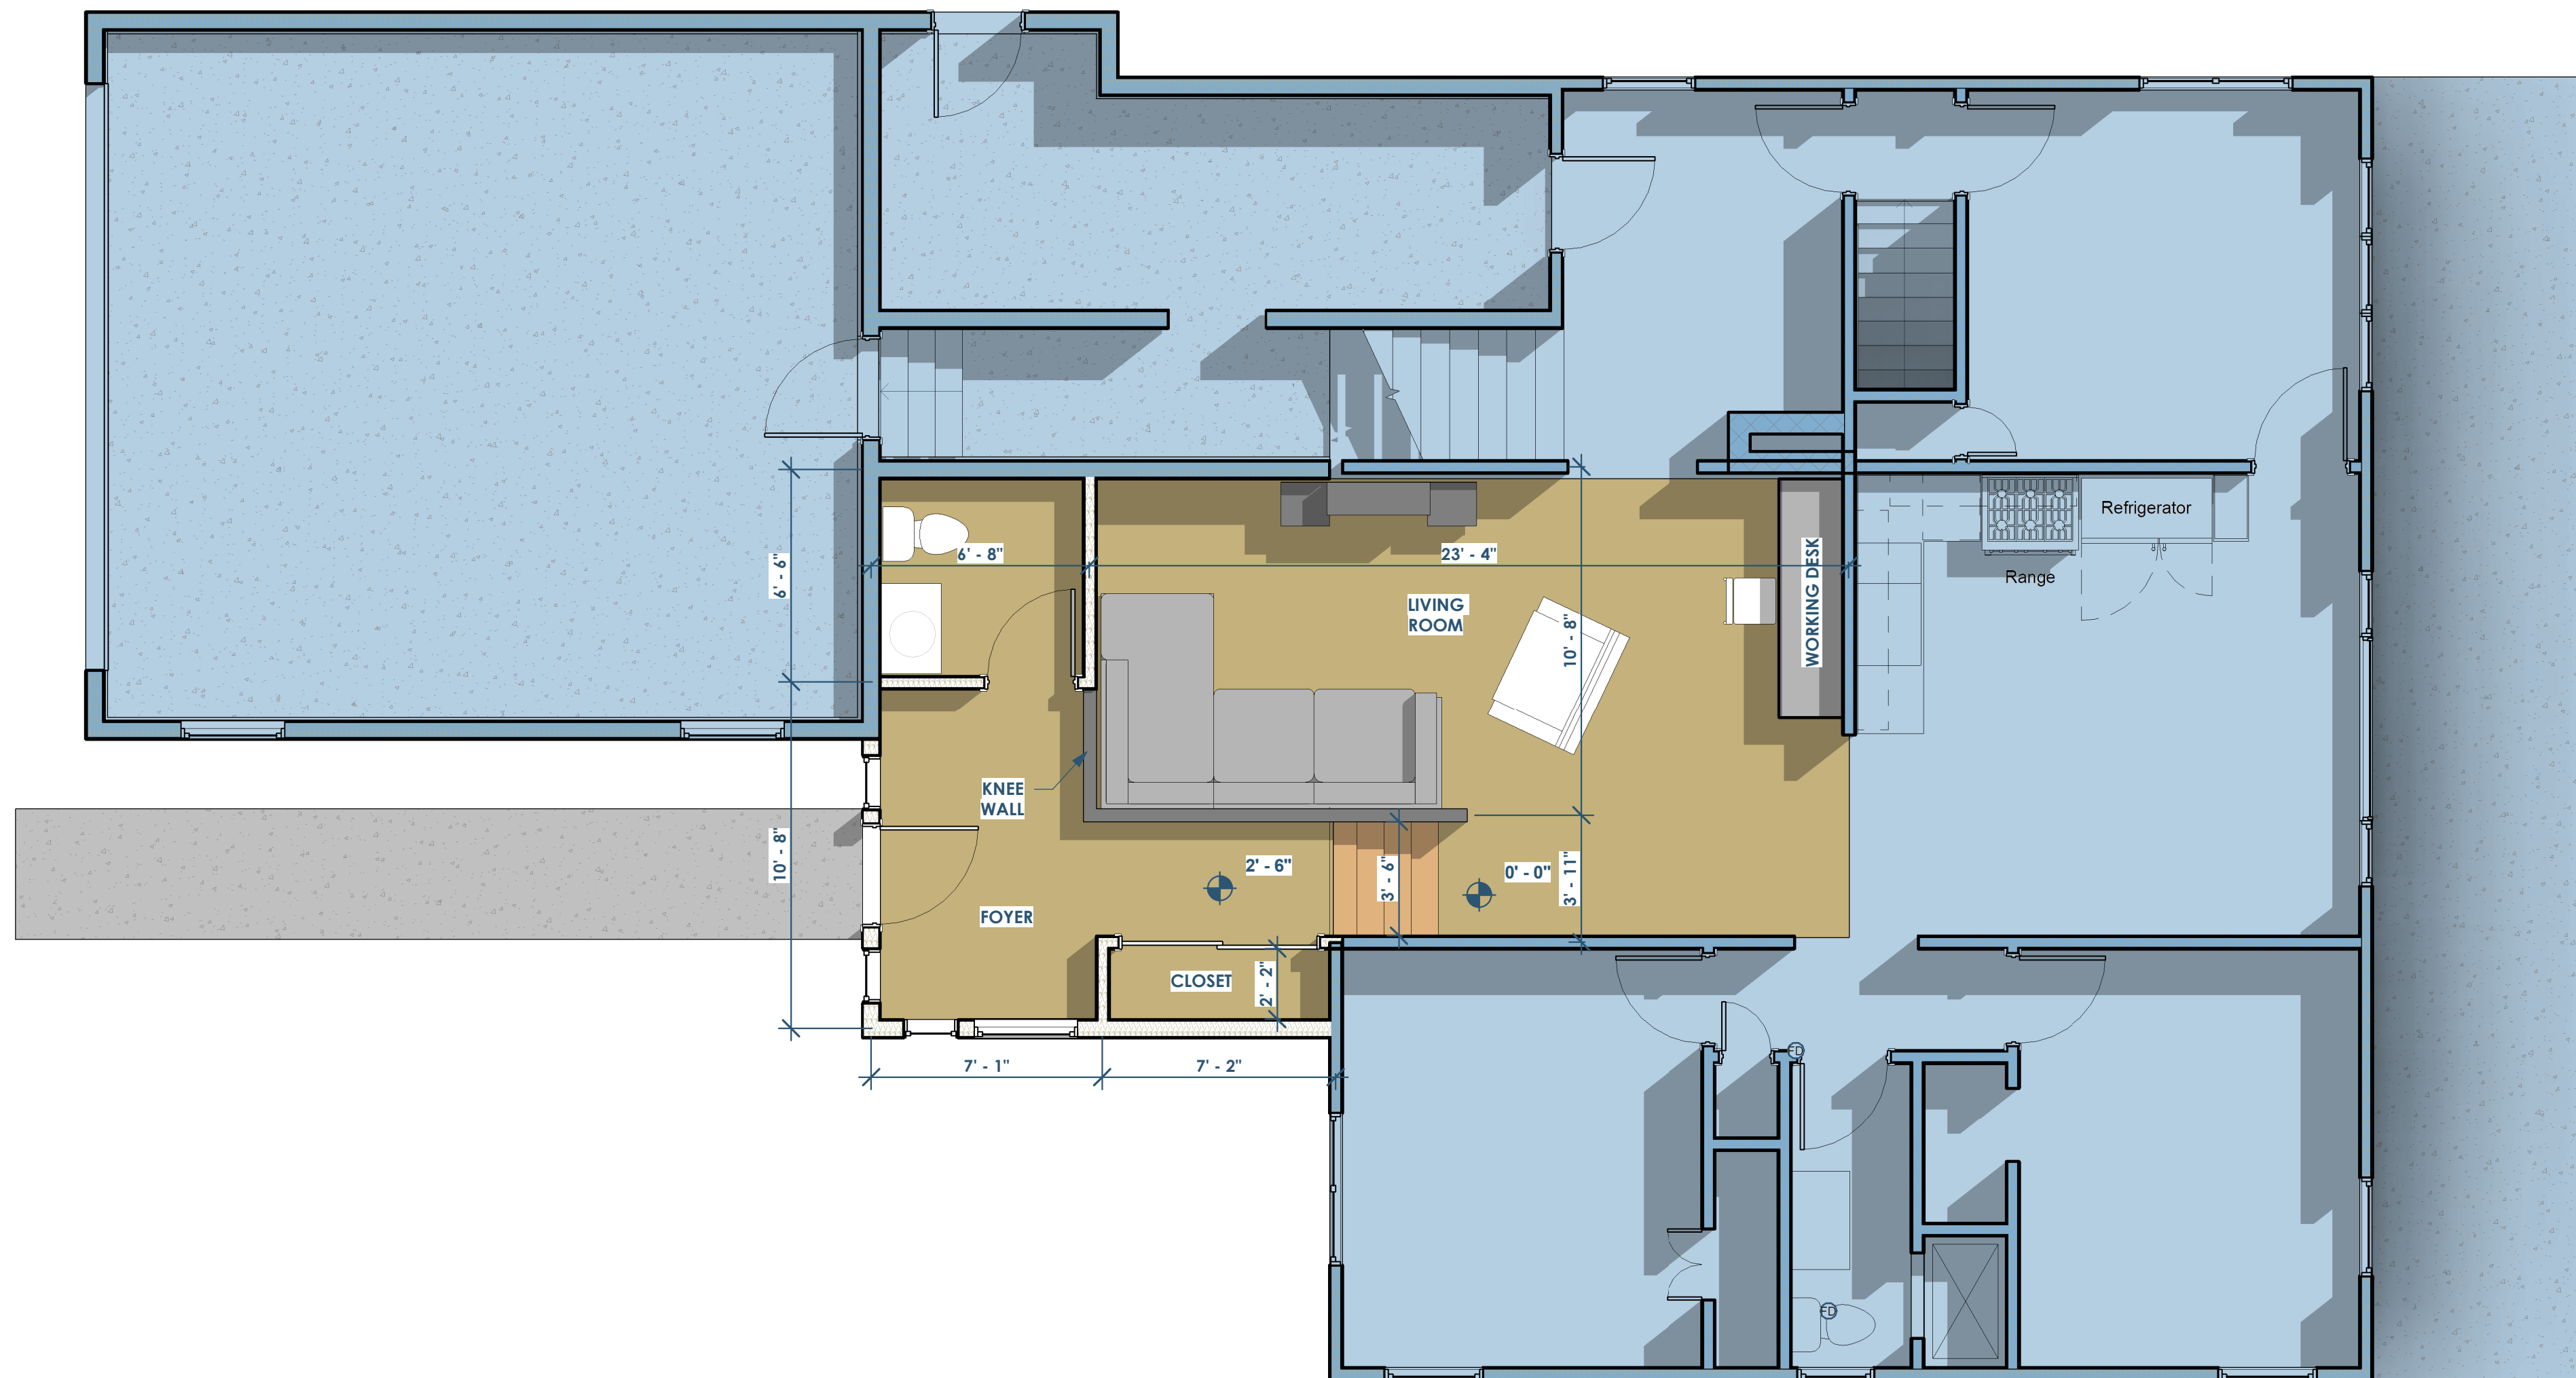

Architect: OpeningDesign
316 W Washington Ave. | Suite 675
Madison, WI 53703
ryan@openingdesign.com | 773.425.6456



① OPTION 2 - 1ST FLOOR PLAN
1/4" = 1'-0"

